


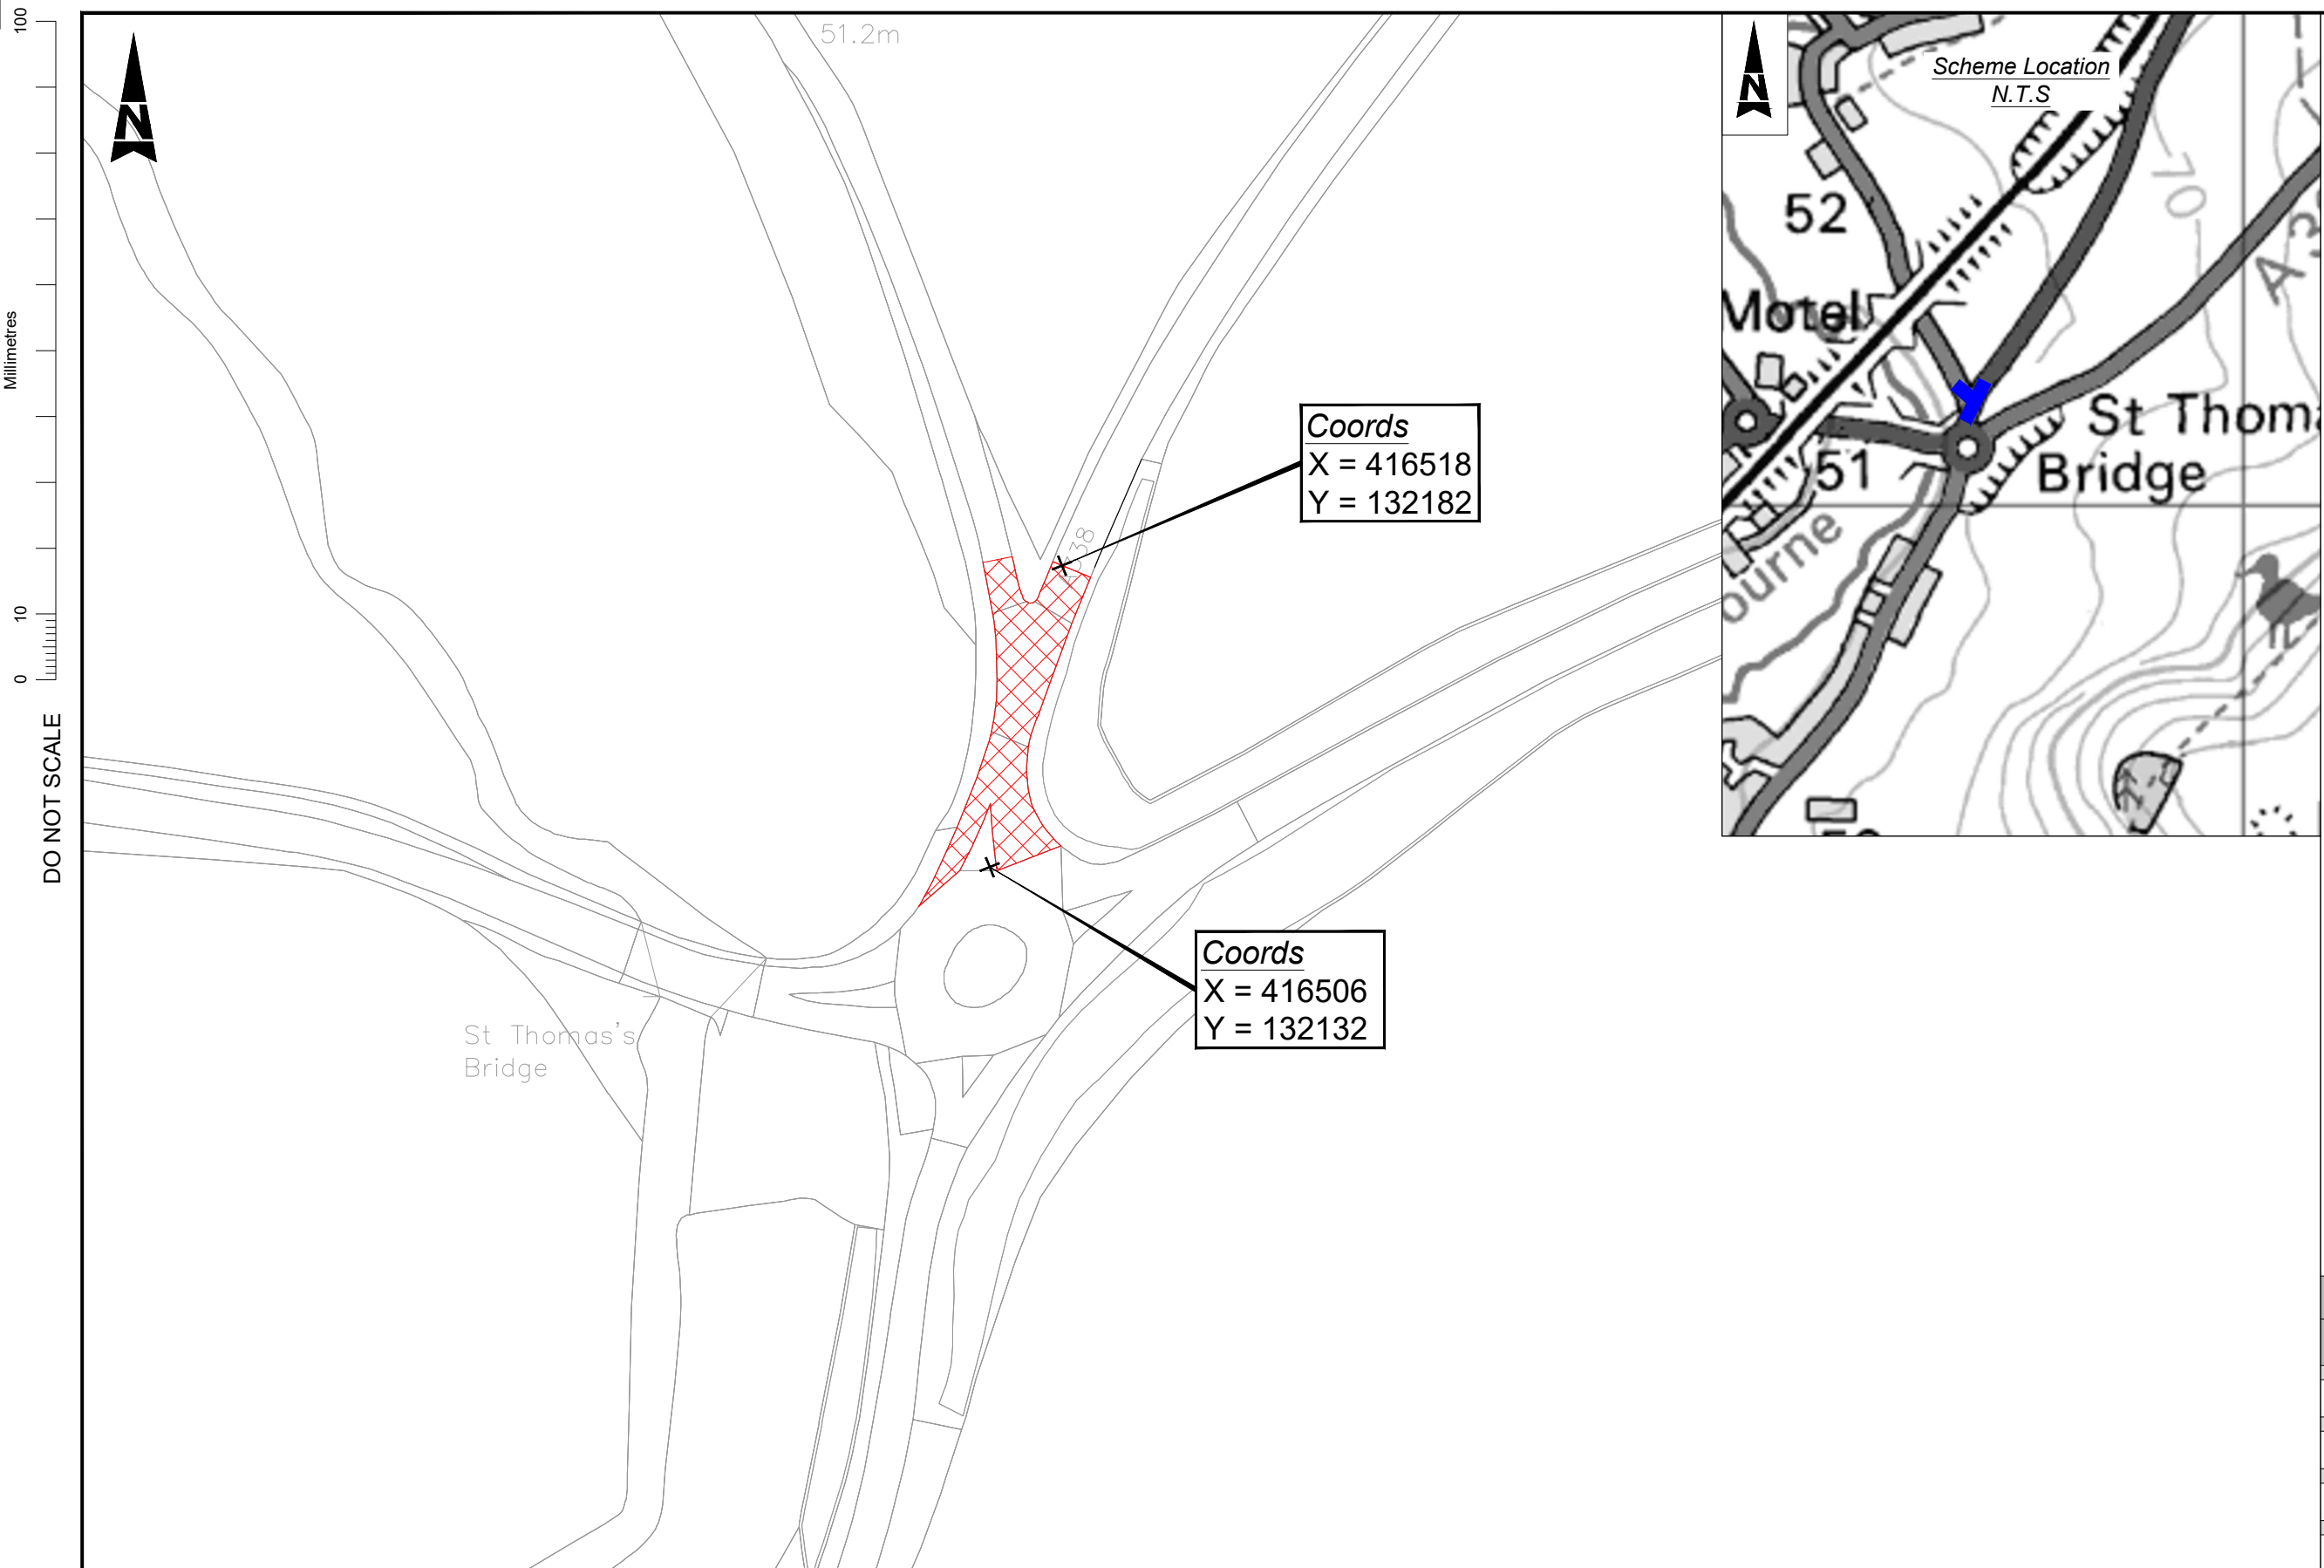

Notes:

1. Limits of work are approximate and are to be agreed on site with the Engineer or Site Representative.

Keys:



## Site Extents



Scheme Location

Client Finance Code: 53 23 17  
Works Order No: TBC  
Postal Area: TBC  
USRN: 33502371  
Grid Ref: 416506, 132132 to 416518, 132182  
What3Words: ///walnuts.revealing.dock to  
///greyhound.lobbed.longingly  
Philips Street Atlas: Page146 F5  
Road Speed Limit: 50mph

## SAFETY, HEALTH AND ENVIRONMENTAL INFORMATION

In addition to the hazards/risks normally associated with the types of work detailed on this drawing, note the following significant residual risks (Reference shall also be made to the design hazard log).

|              |
|--------------|
| Construction |
| None         |

|                        |
|------------------------|
| Maintenance / Cleaning |
| None                   |

Use

None

Decommissioning / Demolition

None

THIS MAP IS REPRODUCED FROM ORDNANCE SURVEY MATERIAL WITH THE PERMISSION OF ORDNANCE SURVEY ON BEHALF OF THE CONTROLLER OF HIS MAJESTY'S STATIONERY OFFICE. © CROWN COPYRIGHT. UNAUTHORISED REPRODUCTION INFRINGES CROWN COPYRIGHT AND MAY LEAD TO PROSECUTION OR CIVIL PROCEEDINGS.

100049050, 2025

|             |          |       |         |          |            |            |
|-------------|----------|-------|---------|----------|------------|------------|
| Description |          |       |         |          |            |            |
| Status      | Revision | Drawn | Checked | Reviewed | Authorised | Issue Date |
| Description |          |       |         |          |            |            |
| Status      | Revision | Drawn | Checked | Reviewed | Authorised | Issue Date |
| Description |          |       |         |          |            |            |
| Status      | Revision | Drawn | Checked | Reviewed | Authorised | Issue Date |
| Description |          |       |         |          |            |            |
| Status      | Revision | Drawn | Checked | Reviewed | Authorised | Issue Date |
| Description |          |       |         |          |            |            |
| First Issue |          |       |         |          |            |            |
| Status      | Revision | Drawn | Checked | Reviewed | Authorised | Issue Date |
| A1          | C01      | SS    | HS      | JM       | JM         | 30/06/25   |

### Drawing Suitability

AUTHORISED &amp; ACCEPTED

A1



County Gate, County Way, Trowbridge, Wiltshire BA14 7FJ

Tel: +44 (0)1225 730360  
www.atkinsrealis.com

Copyright © AtkinsRealis Limited (2024)

Client



|               |                                                          |
|---------------|----------------------------------------------------------|
| Project Title | Major Maintenance 2025-2026<br>SCRIM Surfacing 2025-2026 |
|---------------|----------------------------------------------------------|

Drawing Title

A338 ST THOMAS RBT TO BRIDGE  
HOUSE  
SITE EXTENTS AND LOCATION PLAN

Drawing Number  
Project

5223275 - ATR - HGN -  
2526SS\_0021 - DR - CH - 000001

|                   |            |                      |               |
|-------------------|------------|----------------------|---------------|
| Location          | Type       | Role                 | Number        |
| Original Size: A3 | Scale: NTS | Project Ref. 5223275 | Sheet: 1 of 1 |
|                   |            | No.                  | Rev: C01      |