


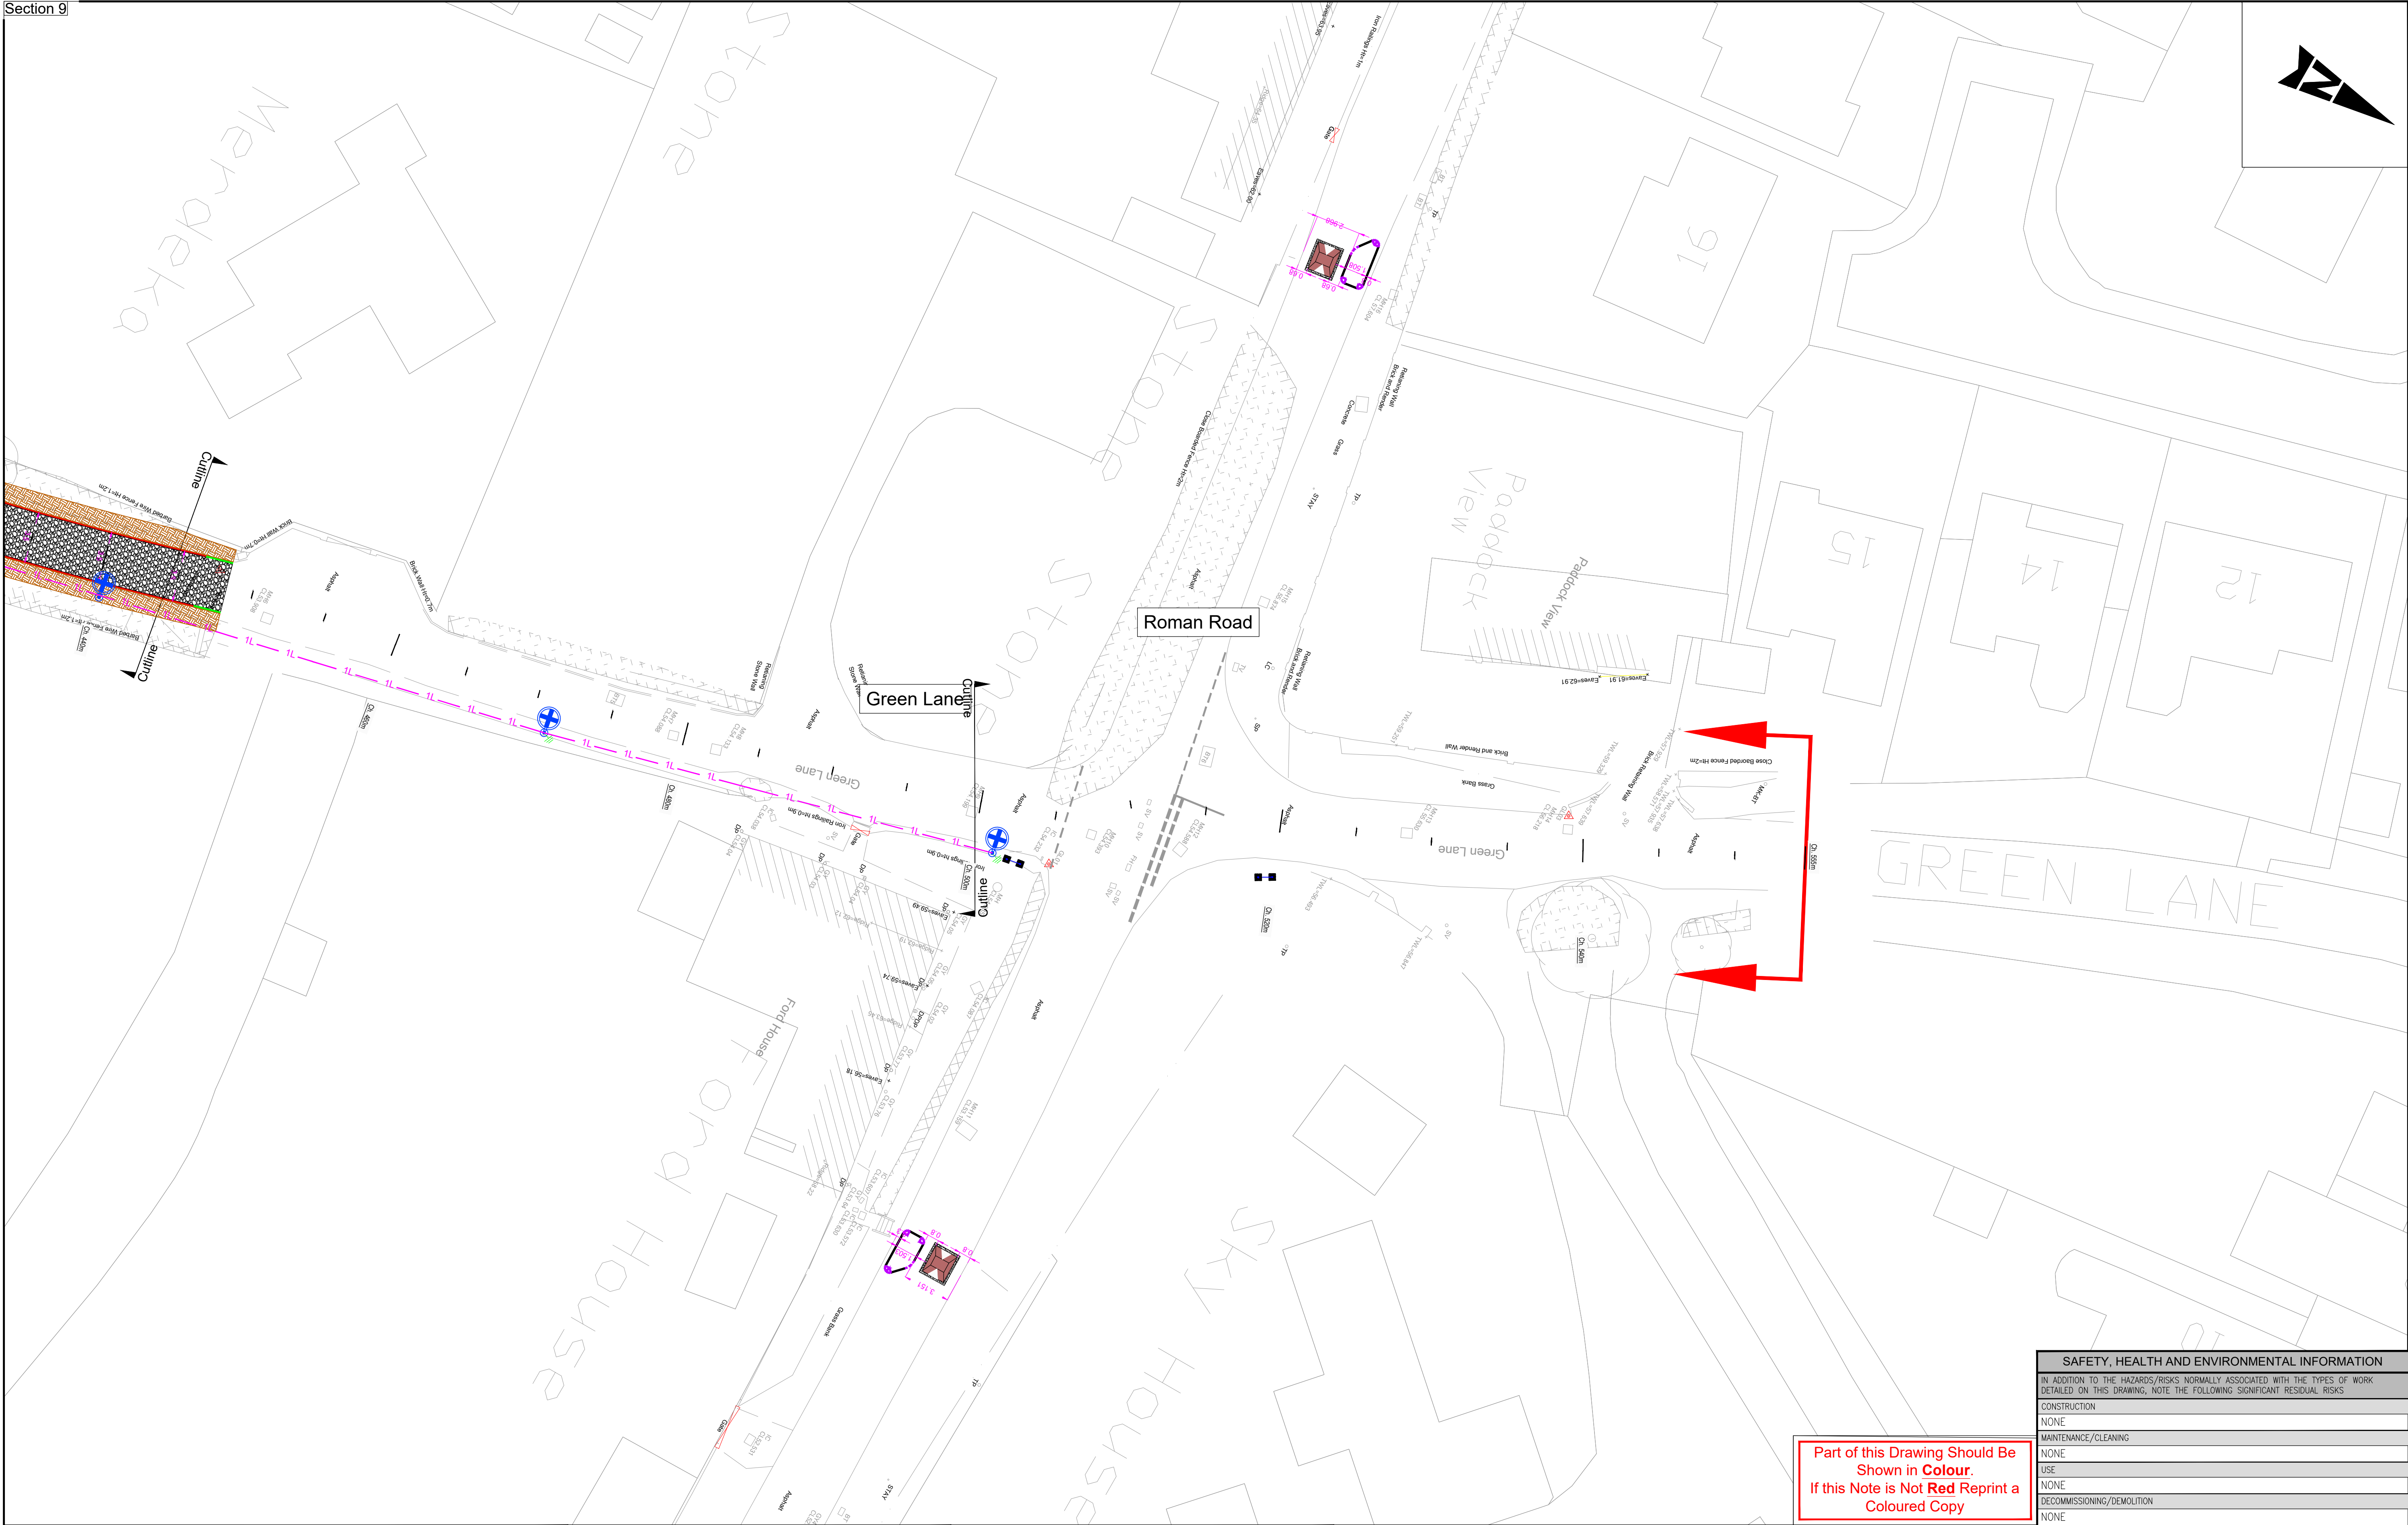

Postal Area: SP1 3PD to SP4 6DL
USRN: 33501954
OS Grid Ref: 415919 , 132386 to 415840 , 132883
What3Words: ///recorders.wizards.stint to
///commuting.remedy.importing
Philips Street Atlas: Page 146 - D5 to D6
Road Speed Limit: N/A

THIS MAP IS REPRODUCED FROM ORDNANCE SURVEY MATERIAL WITH THE PERMISSION OF ORDNANCE SURVEY ON BEHALF OF THE CONTROLLER OF HER MAJESTY'S STATIONERY OFFICE. © CROWN COPYRIGHT. UNAUTHORISED REPRODUCTION INFRINGES CROWN COPYRIGHT AND MAY LEAD TO PROSECUTION OR CIVIL PROCEEDINGS. 100049050, 2025

A	Fit for Construction	17/03/23	KNB	C1	First Issue	LSH	17/03/23	KNB	KNB
Stat	Purpose of Issue	Date	Auth	Rev	Description	By	Date	Chk'd	Auth

ATKINS
Member of the SNC-Lavalin Group
Atkins Limited
Consulting Engineers,
County Gate, County Way
Trowbridge, Wiltshire
BA14 7FJ
Tel: 01225 730360
www.atkinsglobal.com

Client

Wiltshire Council

Project

Traffic Engineering 2023/2024
Green Lane, Salisbury - Cycle Route Improvements

Safety, Health and Environmental Information

IN ADDITION TO THE HAZARDS/RISKS NORMALLY ASSOCIATED WITH THE TYPES OF WORK DETAILED ON THIS DRAWING, NOTE THE FOLLOWING SIGNIFICANT RESIDUAL RISKS

CONSTRUCTION
NONE

MAINTENANCE/CLEANING
NONE

USE
NONE

DECOMMISSIONING/DEMOLITION
NONE

Part of this Drawing Should Be Shown in Colour.
If this Note is Not Red Reprint a Coloured Copy

Title

Civils Details
(Sheet 7 of 7)

Sheet Size	Original Scale	Designed/Drawn	Checked	Authorised
A1	1 : 200	LSH	KNB	KNB
Status	Drawing Number	Date	Date	Date
A	5205784-ATK-HGN-0100-DR-D-0009	17/03/23	17/03/23	17/03/23
Rev				

\\wsatkins.com\project\GBBSB\HandT\Tsol\CN0600\WHCC\60 Service Areas\3000 Integrated Transport\TE22-23 021 Green Lane Salisbury\800 CAD\DWG\Civils Details.dwg